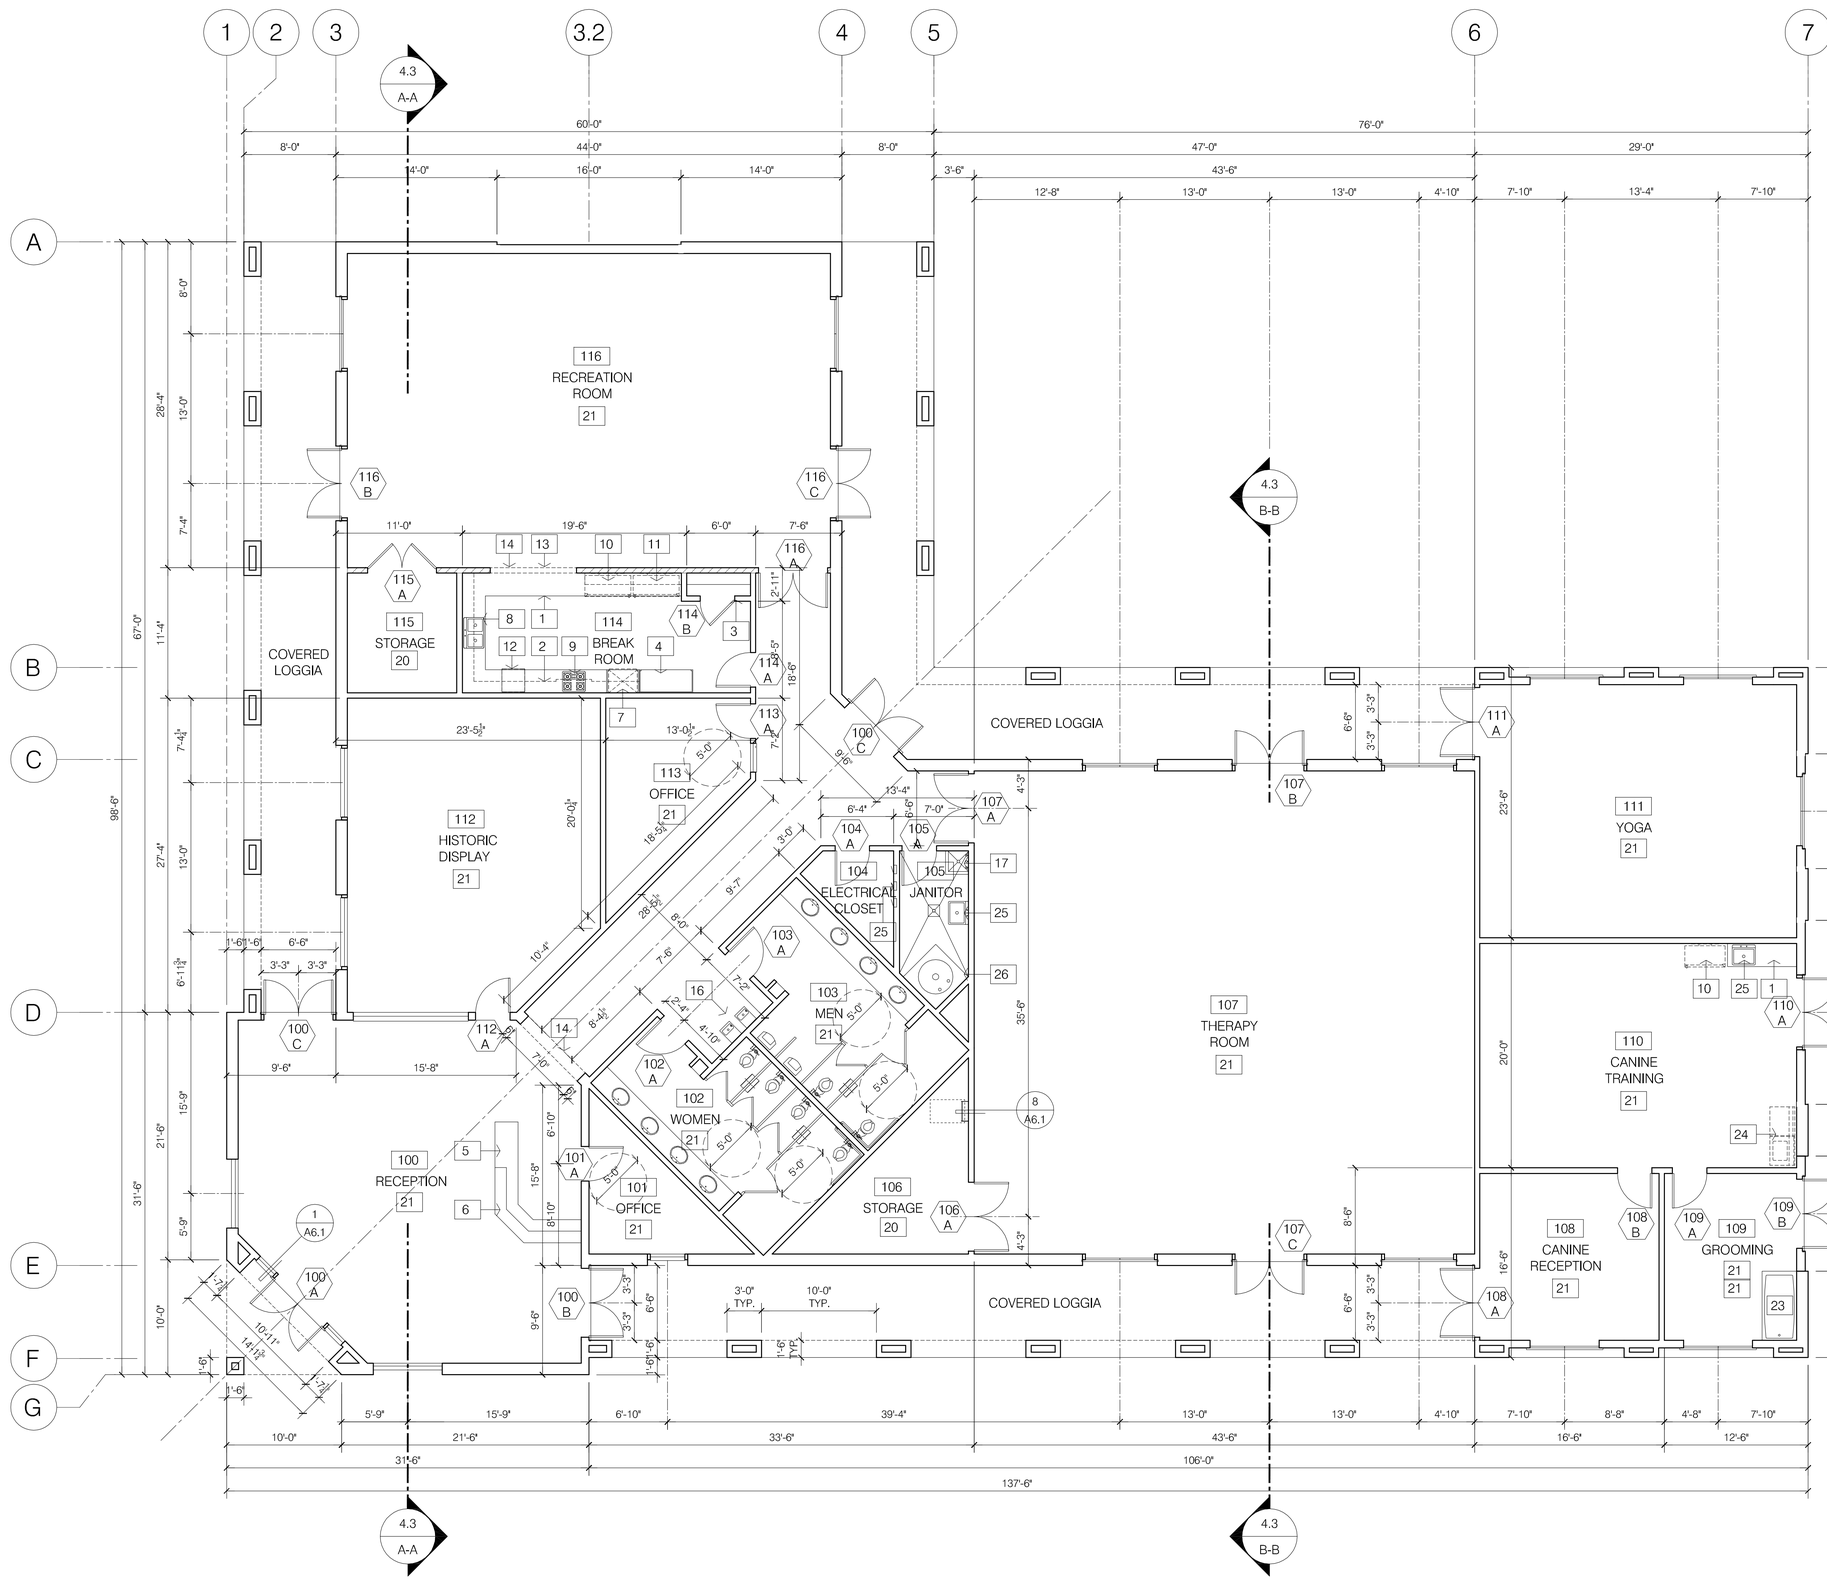

FLOOR PLAN

TOTAL AREA: 10,439 S.F.

FLR. PLAN DESCRIPTION NOTES

1. 34" BASE CABINET
2. 12" DEEP UPPER CABINET
3. STORAGE CLOSET
4. PANTRY
5. 34" HIGH BUILT-IN DESK
6. 42" HIGH COUNTER
7. OVEN
8. KITCHEN SINK W/GARBAGE DISPOSAL
9. STOVE COOKTOP W/ HOOD FAN
10. 36"-42" WIDE REFRIGERATOR
11. 36"-42" WIDE FREEZER
12. DISHWASHER UNDER CABINET W/ DRAIN TO GARBAGE DISPOSAL
13. PASS-THROUGH OPENING W/ RATED PULL-DOWN SECURITY GATE ABOVE
14. 10'-0" HIGH SOFFIT
15. WATER HEATER
16. DRINKING FOUNTAINS, SEE DTL. 5/GO.3
17. MOP STATION
18. DISPLAY WALL
19. AREA DRAINS (PER PLUMBING DWGS.)
20. SEALED CONC. FLR. FINISH
21. TILE FLR. FINISH
22. ELECTRICAL PANELS (SEE ELECTRICAL PLANS)
23. WALK-IN DOG BATHTUB
24. WASHER/DRYER
25. WASH SINK
26. WATER HEATER
27. 24"X36" ATTIC ACCESS

LEGEND

- 1A — REFER TO PARTITION TYPE AND SEE A9.1 FOR CONSTRUCTION.
- ONE HOUR RATED WALL
- FIRE EXTINGUISHER SEE DTL. 12/A6.1 FOR SEMI-RECESSED. TYP. SURFACE MOUNTED AT PENTHOUSE AND MECHANICAL ROOMS.
- INTERIOR GLAZING. SEE DTL. 3/A6.1

HOOVER ASSOCIATES

Architecture
Planning
Interiors

1900 Embarcadero Road
Suite #200
Palo Alto, California 94303
650-327-7400
Fax 650-858-4911

TOLBERT DESIGNS

425 CLYDE AVENUE
MOUNTAIN VIEW, CA 94043
PH: (650) 938-9999
FAX: (650) 390-0207

MENLO PARK V.A. RECREATION CENTER

BUILDING 375
795 WILLOW ROAD
MENLO PARK, CA 94025

Revisions:

No.	Date	Revision

Sheet Description:

FLOOR PLAN

Scale	3/16" = 1'-0"
Drawn	JT
Checked	10-24-11
Date	3002
Project#	

A 2.1