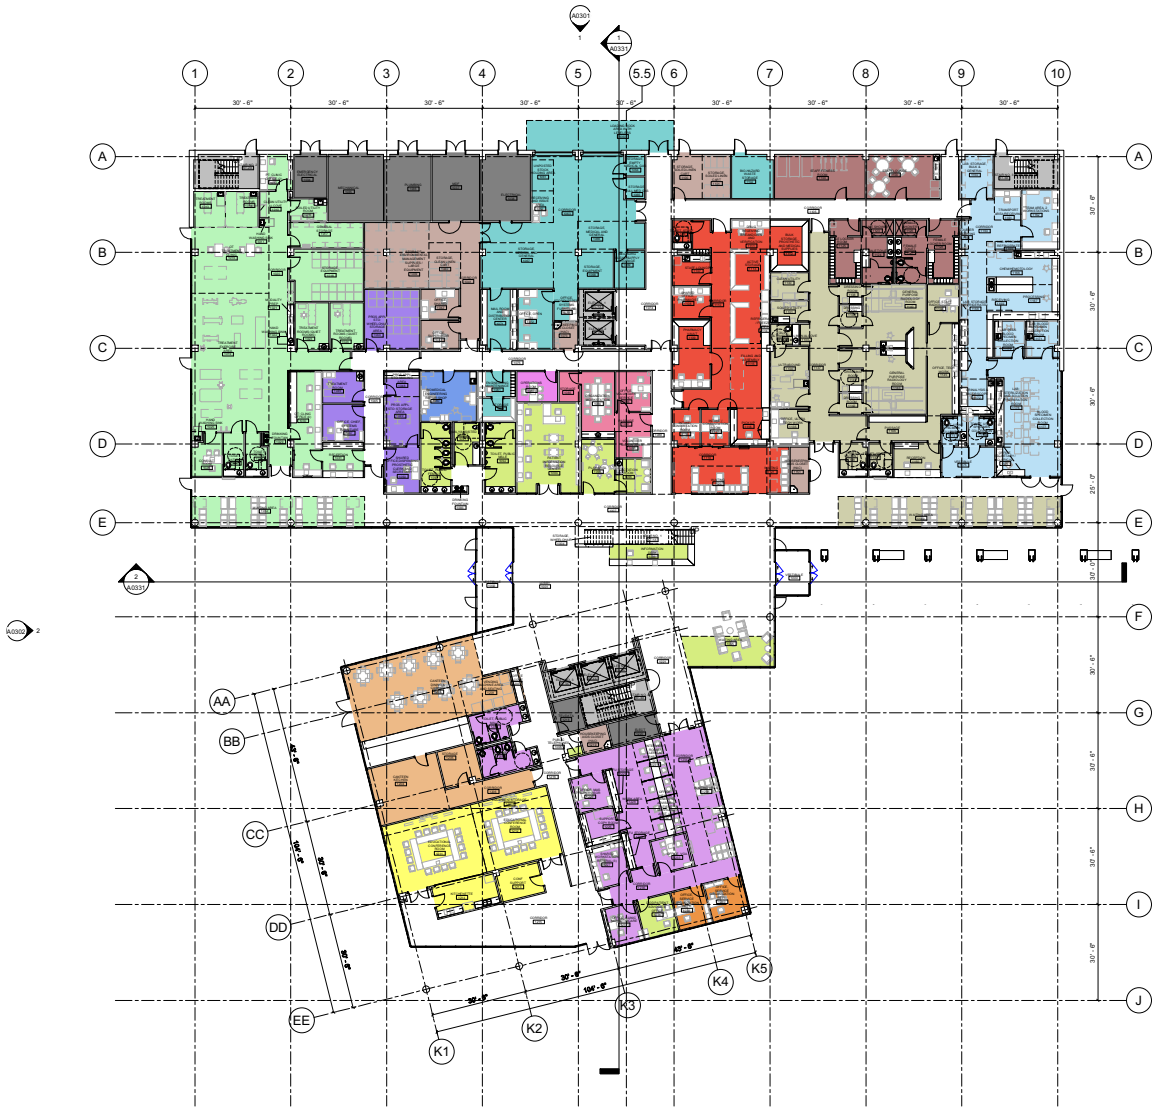

1 OVERALL FLOOR PLAN - LEVEL 01
1/16" = 1'-0"

DEPARTMENT LEGEND

- BUSINESS OFFICE
- CANTEEN
- EDUCATIONAL FACILITIES
- ENGINEERING BIOMED
- ENVIRONMENTAL MANAGEMENT (EMS)
- LOCKERS
- LOGISTICS
- POLICE AND SECURITY
- PROSTHETICS AND SENSORY AIDS
- SERVICE ORGANIZATIONS
- VOLUNTARY SERVICE
- LOBBY
- PATHOLOGY AND LABORATORY MEDICINE (PLM)
- PHARMACY
- PHYSICAL MEDICINE AND REHABILITATION (PMR)
- RADIOLOGY
- VERTICAL CIRCULATION
- BUILDING SERVICE

GENERAL NOTES

KEY NOTES

LEGEND

KEY PLAN

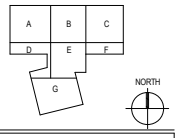

SCHEMATIC DESIGN
PRELIMINARY

Revisions	Date
9	
8	
7	
6	
5	
4	
3	
2	
1	

CONSULTANTS:

ARCHITECT/ENGINEERS:

CANNON • the LA group
a joint venture
201 Mission Street, Suite 2400, San Francisco, California 94105 415.243.4170
Baltimore ■ Boston ■ Buffalo ■ Calgary ■ Chicago
Houston ■ Los Angeles ■ Mumbai ■ New York ■ Phoenix
St. Louis ■ San Francisco ■ Shanghai ■ Toronto
Vancouver ■ Victoria ■ Washington DC

Drawing Title: OVERALL FLOOR PLAN - LEVEL 01

Approved: Project Director
Approver

Project Title: VA MONTEREY HEALTHCARE CENTER (HCC)

Location: THE DUNES ON MONTEREY BAY, LOTS 26-33 MARINA, CA

Date: OCTOBER 9 , 2012 | Checked: Checker | Drawn: Author

VA Project Number: VA-101-11-RP-0179

Cannon Project Number: 002590.85

Drawing No.: A0101

REAL PROPERTY SERVICE

Department of Veterans Affairs

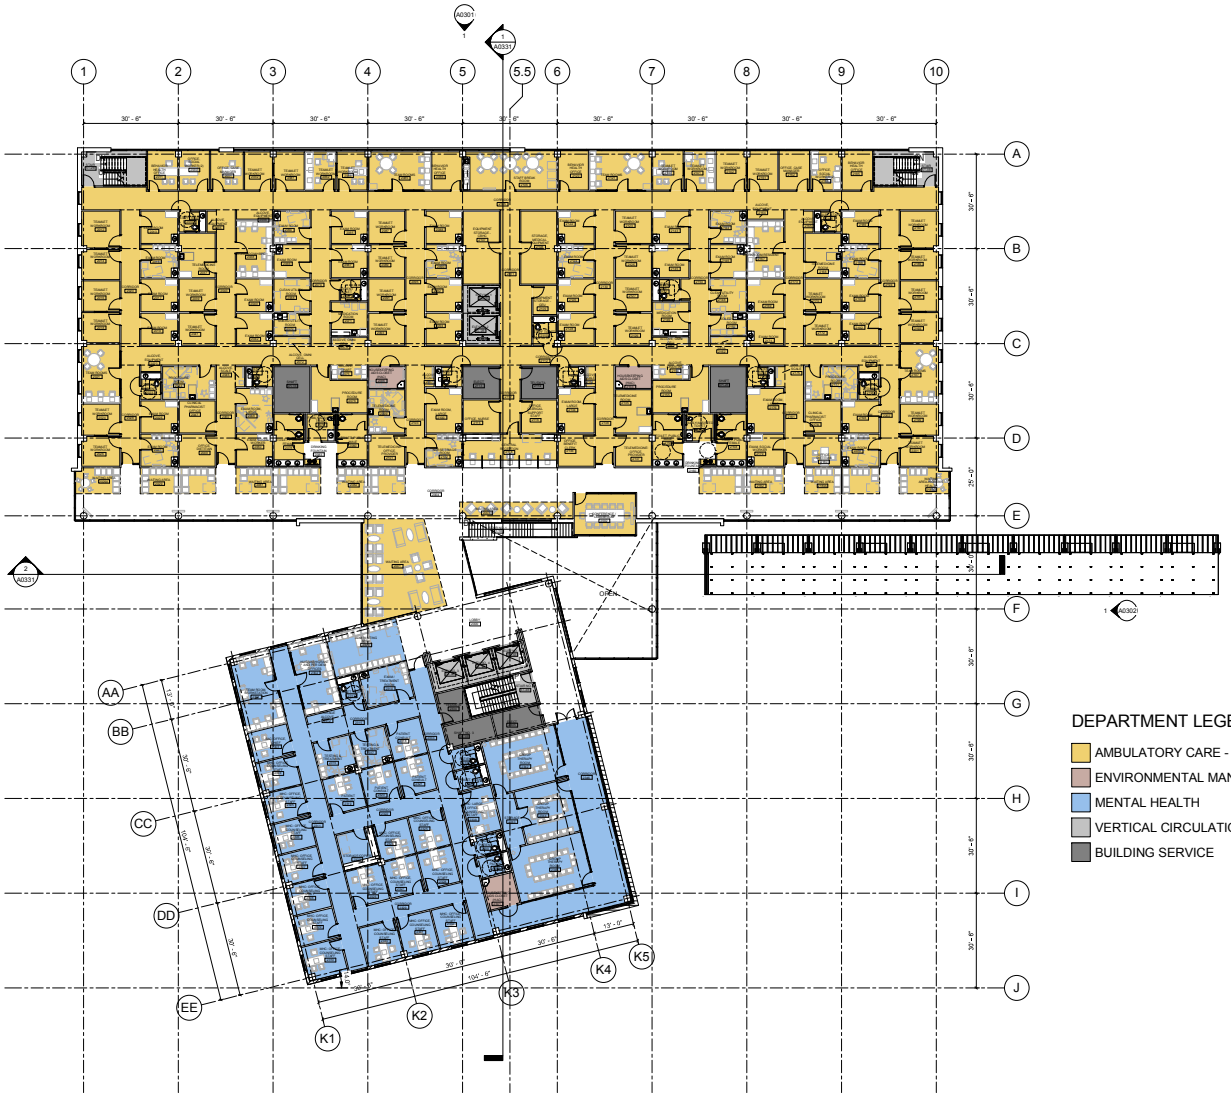

DEPARTMENT LEGEND

- AMBULATORY CARE - PRIMARY
- ENVIRONMENTAL MANAGEMENT (EMS)
- MENTAL HEALTH
- VERTICAL CIRCULATION
- BUILDING SERVICE

1 OVERALL FLOOR PLAN - LEVEL 02
1/16" = 1'-0"

GENERAL NOTES

KEY NOTES

LEGEND

KEY PLAN

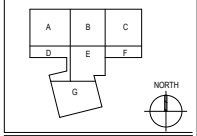

SCHEMATIC DESIGN
PRELIMINARY

Revisions	Date
9	
8	
7	
6	
5	
4	
3	
2	
1	

CONSULTANTS:

ARCHITECT/ENGINEERS:

CANNON • the LA group
a joint venture
201 Mission Street, Suite 2400, San Francisco, California 94105 415.243.4170
Baltimore ■ Boston ■ Buffalo ■ Calgary ■ Chicago
Houston ■ Los Angeles ■ Mumbai ■ New York ■ Phoenix
St. Louis ■ San Francisco ■ Shanghai ■ Toronto
Vancouver ■ Victoria ■ Washington DC

Drawing Title: OVERALL FLOOR PLAN - LEVEL 02

Approved: Project Director
Approver

Project Title: VA MONTEREY HEALTHCARE CENTER (HCC)

Location: THE DUNES ON MONTEREY BAY, LOTS 26-33 MARINA, CA

Date: OCTOBER 9 , 2012 | Checked: Checker | Drawn: Author

VA Project Number: VA-101-11-RP-0179

Cannon Project Number: 002590.85

Drawing No.: A0102

REAL PROPERTY SERVICE

Department of Veterans Affairs

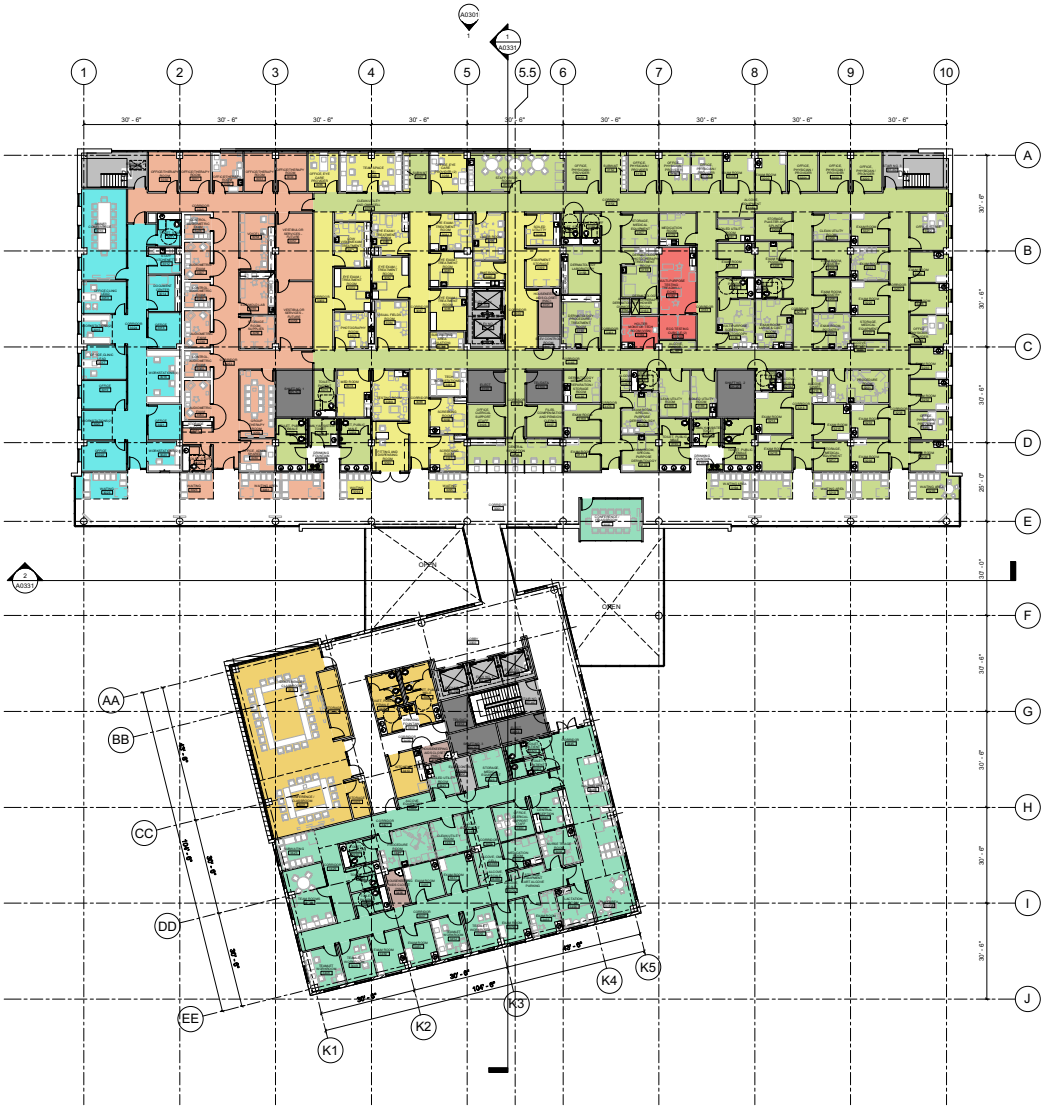

1 OVERALL FLOOR PLAN - LEVEL 03
1/16" = 1'-0"

DEPARTMENT LEGEND

- AMBULATORY CARE - PRIMARY
- AMBULATORY CARE - PEDIATRICS
- AMBULATORY CARE - SPECIALTY
- AUDIOLOGY AND SPEECH PATHOLOGY
- CARDIOVASCULAR LABORATORIES (CARDIOLOGY)
- CLINIC MANAGEMENT
- ENVIRONMENTAL MANAGEMENT (EMS)
- EYE CLINIC
- VERTICAL CIRCULATION
- BUILDING SERVICE

GENERAL NOTES

KEY NOTES

LEGEND

KEY PLAN

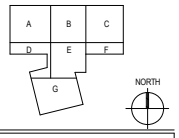

SCHEMATIC DESIGN
PRELIMINARY

Revisions	Date
9	
8	
7	
6	
5	
4	
3	
2	
1	

CONSULTANTS:

ARCHITECT/ENGINEERS:

CANNON • the LA group
a joint venture
201 Mission Street, Suite 2400, San Francisco, California 94105 415.243.4170
Baltimore ■ Boston ■ Buffalo ■ Calgary ■ Chicago
Houston ■ Los Angeles ■ Mumbai ■ New York ■ Phoenix
St. Louis ■ San Francisco ■ Shanghai ■ Toronto
Vancouver ■ Victoria ■ Washington DC

Drawing Title: OVERALL FLOOR PLAN - LEVEL 03

Approved: Project Director
Approver

Project Title: VA MONTEREY HEALTHCARE CENTER (HCC)

Location: THE DUNES ON MONTEREY BAY, LOTS 26-33 MARINA, CA

Date: OCTOBER 9 , 2012
Checked: Checker
Drawn: Author

VA Project Number: VA-101-11-RP-0179
Cannon Project Number: 002590.85
Drawing No.: A0103

REAL PROPERTY SERVICE

Department of Veterans Affairs